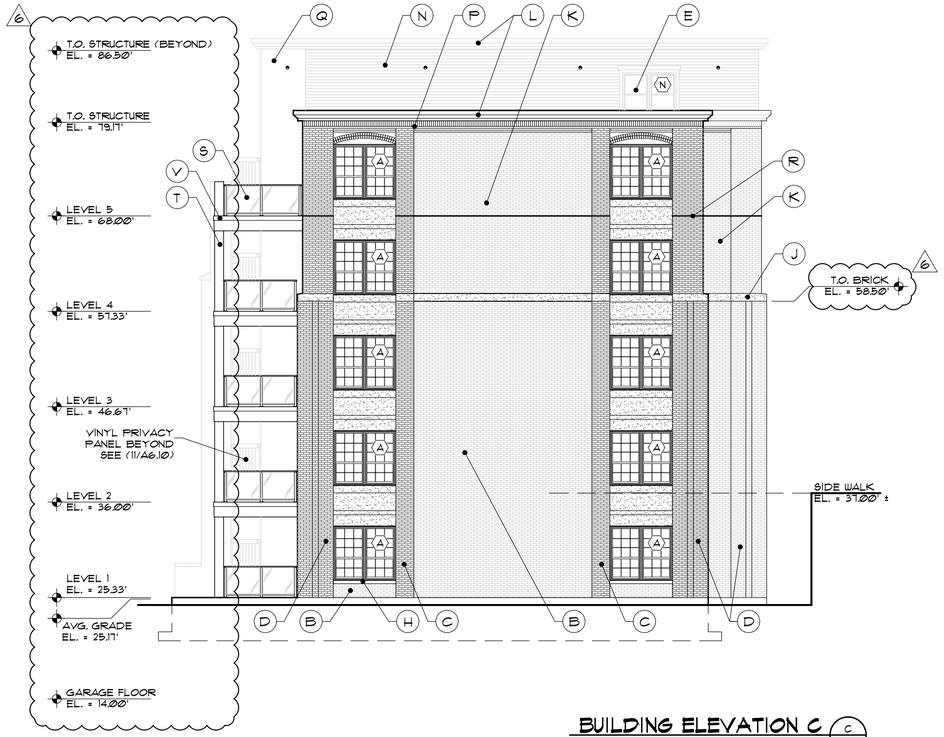

BUILDING ELEVATION C

SCALE: 1/8"=1'-0"

C / A4.1

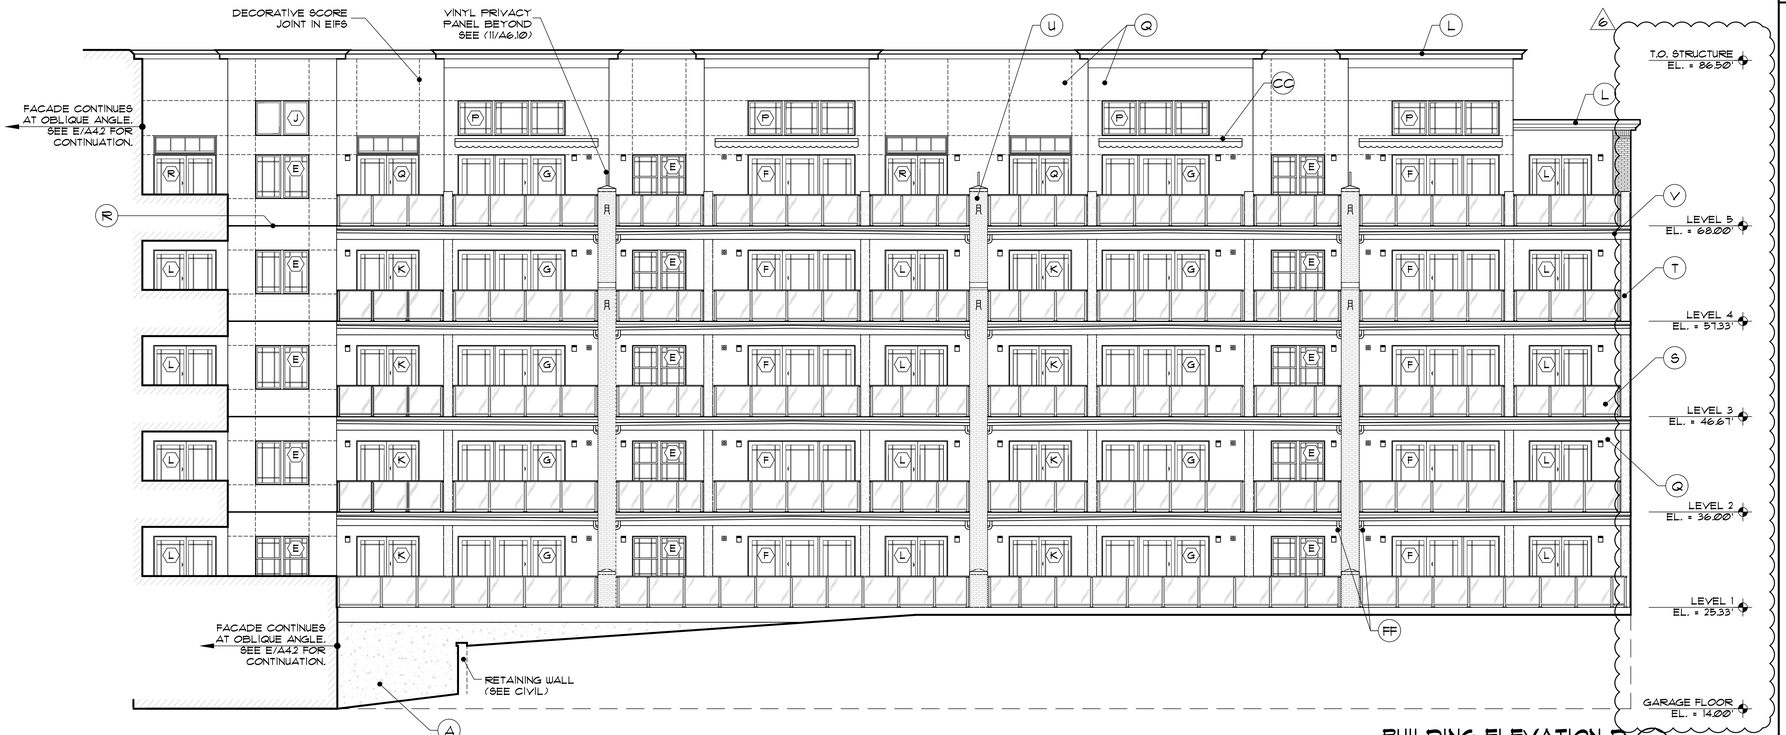

BUILDING ELEVATION D

SCALE: 1/8"=1'-0"

D / A4.1

MATERIALS LEGEND

A	FOUNDATION FROST WALL, INSULATED. (REFER TO STRUCTURAL & ARCH DRAWINGS FOR DETAIL)
B	BRICK VENEER
C	BRICK PILASTER (2'-0" x 4")
D	BRICK PILASTER (4'-0" x 4")
E	ALUMINUM CLAD DBL. HUNG WINDOW (JELDWEN "SITE LINE" COLOR TO MATCH EXISTING PHASE 1)
F	METAL EGRESS DOOR AND FRAME (PAINTED TO MATCH BRICK)
G	EIFS BANDING. (REFER TO SHEET 4/A6.1) (GREY)
H	GRANITE SILL. (REFER TO SHEET 2/A4.3 FOR PROFILE & DIMENSIONS)
I	EIFS "GRANITE" SILL. (REFER TO SHEET 2/A4.3 FOR PROFILE & DIMENSIONS)
J	EIFS "GRANITE" BANDING. (REFER TO DETAIL 4/A6.8 FOR PROFILES & DIMENSIONS)
K	EIFS BRICK VENEER.
L	COMPOSITE FASCIA, SOFFIT AND CROWN
M	PAINTED ALUMINUM VENT (SEE A6.4 FOR DETAIL)
N	COMPOSITE CLAPBOARD SIDING "TAN" (COLOR TO BE VERIFIED WITH OWNER)
P	EIFS BRICK CORBEL AND SOLDIER COURSE (SEE 1 / A4.5 FOR DETAIL)
Q	EIFS (TAN)
R	HORIZONTAL SLIP JOINT (SEE 27/A6.16 FOR DETAIL)
S	ALUMINUM / GLASS GUARD RAIL SYSTEM (CRL-300 SERIES, COLOR MATCH EXISTING PHASE 1)
T	EIFS CLAD COLUMN (SEE 10/A6.10 FOR DETAILS)
U	SIMULATED BRICK CLAD COLUMN (SEE SHEET A6.10 FOR DETAILS)
V	COMPOSITE TRIM AND ALUMINUM GUTTER (SEE 8/A6.1 AND 10/A6.8 FOR DETAILS)
W	GARAGE ENTRY, ROLLING OVERHEAD DOOR (SEE R-R/A5.4 FOR DETAILS)
X	SIMULATED GARAGE DOOR (SEE 1/A4.6 FOR DETAILS)
Y	ALUMINUM STOREFRONT ENTRY SYSTEM
Z	LOUVERED VENT (ALUMINUM) (SEE 1/A4.6 FOR DETAILS)
AA	MISC. MTL. BRIDGE TO PUBLIC WAY
BB	NIGHT SKY COMPLIANT DOWN LIGHTING. (RAB LIGHTING "SLIM LED WALL PACK, BRONZE FINISH")
CC	FUTURE CANOPY, INSTALL BLOCKING IN WALL
DD	FAUX "BRICKED UP WINDOW" (SEE 1 / A4.3 FOR DETAILS) SET BACK 1/2" FROM BRICK FACE
EE	4"X4" ACCENT DOWN LIGHTING
FF	RAIN LEADER TIED FROM GUTTERS TO STORM WATER SYSTEM

APPROVAL BY THE CITY OF AMESBURY PLANNING BOARD

DATE

JD LaGrasse & Associates, Inc.
Architects - Engineers - Interiors - Land Planning
One Elm Square, Andover, MA 01810
T. 978-470-3675 F. 978-470-3670
www.lagrassearchitects.com - E-mail: JDLA@AOL.COM

STRUCTURAL ENGINEER: VEITAS & VEITAS ENGINEERS
CIVIL ENGINEER: MERIDIAN ASSOCIATES INC.
MEP: BLW ENGINEERS INC.

HATTERS POINT

60 MERRIMAC STREET AMESBURY, MA

prepared for: HATTERS POINT CAPITAL LLC.
location: PO BOX 1044 SUDBURY, MA 01776
title: BUILDING ELEVATIONS CONT.

JDLA| 2015 ©
ALL PLANS, SPECIFICATIONS AND IDEAS ARE THE PROPERTY OF JDLA. RIGHTS OF USE ARE CONDITIONAL AND ARE GRANTED UNDER FULL COMPENSATION AND LIMITED TO A ONE-TIME USE TO CONSTRUCT A SINGLE PROJECT ON THE SITE SO INDICATED. USE OF THE WORK AND ANY DERIVATIVE WORK COVERED UNDER THIS COPYRIGHT FOR OTHER PROJECTS IS PROHIBITED. THE USE OR REPRODUCTION OF THESE PLANS FOR ANY OTHER CONSTRUCTION OR PERMIT APPLICATION IS STRICTLY PROHIBITED WITHOUT PRIOR WRITTEN PERMISSION OF JDLA.

Mark	Date
6	BULLETIN #6-3 MAR 16
1	9-28-15 PB Signatures

Revisions

Date: 27 AUGUST 2015
Scale: 1/8"=1'-0"
Job No.: 2394
Sheet No.: A4.1

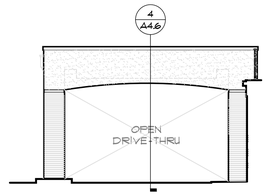

ENTRY CANOPY: SIDE ELEVATION (1 / A4.2)
SCALE: 1/8"=1'-0"

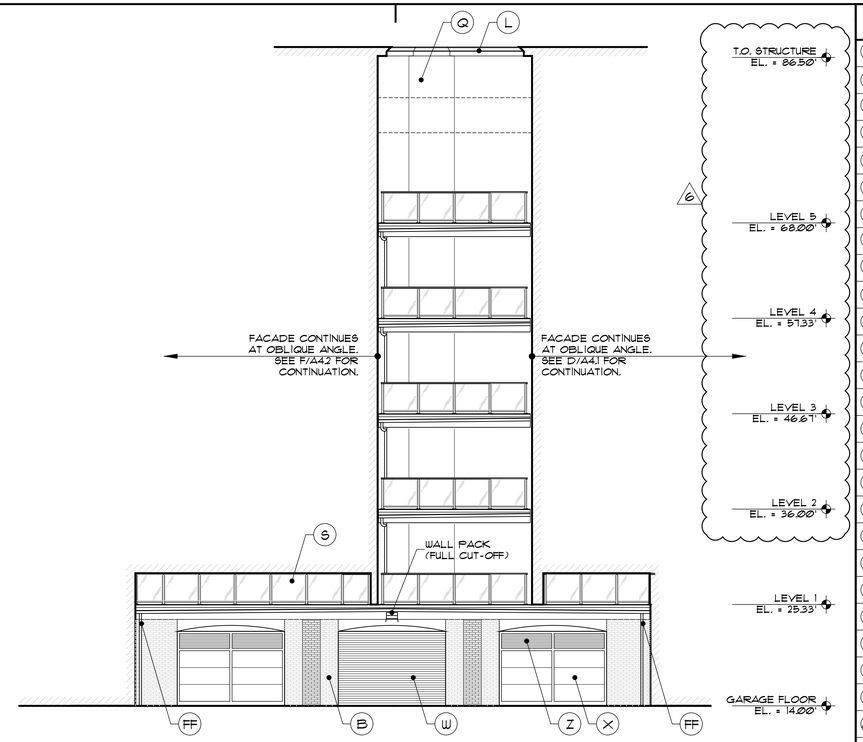

BUILDING ELEVATION E (E / A4.2)
SCALE: 1/8"=1'-0"

BUILDING ELEVATION F (F / A4.2)
SCALE: 1/8"=1'-0"

MATERIALS LEGEND

A	FOUNDATION FROST WALL. INSULATED. (REFER TO STRUCTURAL & ARCH DRAWINGS FOR DETAIL)
B	BRICK VENEER
C	BRICK PILASTER (2'-0" x 4")
D	BRICK PILASTER (4'-0" x 4")
E	ALUMINUM CLAD DBL. HUNG WINDOW (JELDWEN "SITE LINE" COLOR TO MATCH EXISTING PHASE 1)
F	METAL EGRESS DOOR AND FRAME (PAINTED TO MATCH BRICK)
G	EIFS BANDING. (REFER TO SHEET 4/A6.1) (GREY)
H	GRANITE SILL. (REFER TO SHEET 2/A4.3 FOR PROFILE & DIMENSIONS)
I	EIFS "GRANITE" SILL. (REFER TO SHEET 2/A4.3 FOR PROFILE & DIMENSIONS)
J	EIFS "GRANITE" BANDING. (REFER TO DETAIL 4/A6.3 FOR PROFILES & DIMENSIONS)
K	EIFS BRICK VENEER.
L	COMPOSITE FASCIA, SOFFIT AND CROWN
M	PAINTED ALUMINUM VENT (SEE A6.4 FOR DETAIL)
N	COMPOSITE CLAPBOARD SIDING "TAN" (COLOR TO BE VERIFIED WITH OWNER)
P	EIFS BRICK CORBEL AND SOLDIER COURSE (SEE 1 / A4.5 FOR DETAIL)
Q	EIFS (TAN)
R	HORIZONTAL SLIP JOINT (SEE 27/A6.6 FOR DETAIL)
S	ALUMINUM / GLASS GUARD RAIL SYSTEM (CRL-300 SERIES, COLOR MATCH EXISTING PHASE 1)
T	EIFS CLAD COLUMN (SEE 10/A6.10 FOR DETAILS)
U	SIMULATED BRICK CLAD COLUMN (SEE SHEET A6.10 FOR DETAILS)
V	COMPOSITE TRIM AND ALUMINUM GUTTER (SEE 8/A6.7 AND 10/A6.8 FOR DETAILS)
W	GARAGE ENTRY, ROLLING OVERHEAD DOOR (SEE R-R/A5.4 FOR DETAILS)
X	SIMULATED GARAGE DOOR (SEE 1/A4.6 FOR DETAILS)
Y	ALUMINUM STOREFRONT ENTRY SYSTEM
Z	LOUVERED VENT (ALUMINUM) (SEE 1/A4.6 FOR DETAILS)
AA	MISC. MTL. BRIDGE TO PUBLIC WAY
BB	NIGHT SKY COMPLIANT DOWN LIGHTING. (RAB LIGHTING "SLIM LED WALL PACK, BRONZE FINISH")
CC	FUTURE CANOPY. INSTALL BLOCKING IN WALL
DD	FAUX "BRICKED UP WINDOW" (SEE 1 / A4.3 FOR DETAILS) SET BACK 1/2" FROM BRICK FACE
EE	4"X4" ACCENT DOWN LIGHTING
FF	RAIN LEADER TIED FROM GUTTERS TO STORM WATER SYSTEM

APPROVAL BY THE CITY OF
AMESBURY PLANNING BOARD

DATE

JD LaGrasse & Associates, Inc.
Architects - Engineers - Interiors - Land Planning
One Elm Square, Andover, MA 01810
T. 978-470-3675 F. 978-470-3670
www.lagrassearchitects.com - E-mail: JDLA@AOL.COM

STRUCTURAL ENGINEER:
VEITAS & VEITAS ENGINEERS
CIVIL ENGINEER:
MERIDIAN ASSOCIATES INC.
MEP:
BLW ENGINEERS INC.

HATTERS POINT

60 MERRIMAC STREET AMESBURY, MA

prepared for: HATTERS POINT CAPITAL LLC.
location: PO BOX 1044 SUDBURY, MA 01776
title: BUILDING ELEVATIONS CONT.

JDLA| 2015 ©
ALL PLANS, SPECIFICATIONS AND IDEAS ARE THE PROPERTY OF JDLA|. RIGHTS OF USE ARE CONDITIONAL AND ARE GRANTED UNDER FULL COMPENSATION AND LIMITED TO A ONE-TIME USE TO CONSTRUCT A SINGLE PROJECT ON THE SITE SO INDICATED. USE OF THE WORK AND ANY DERIVATIVE WORK COVERED UNDER THIS COPYRIGHT FOR OTHER PROJECTS IS PROHIBITED. THE USE OR REPRODUCTION OF THESE PLANS FOR ANY OTHER CONSTRUCTION OR PERMIT APPLICATION IS STRICTLY PROHIBITED WITHOUT PRIOR WRITTEN PERMISSION OF JDLA|.

Mark	Date
6	BULLETIN #6-3 MAR 16
1	9-28-15 PB Signatures

Revisions

Date	27 AUGUST 2015
Scale	1/8"=1'-0"
Job No.	2394
Sheet No.	A4.2