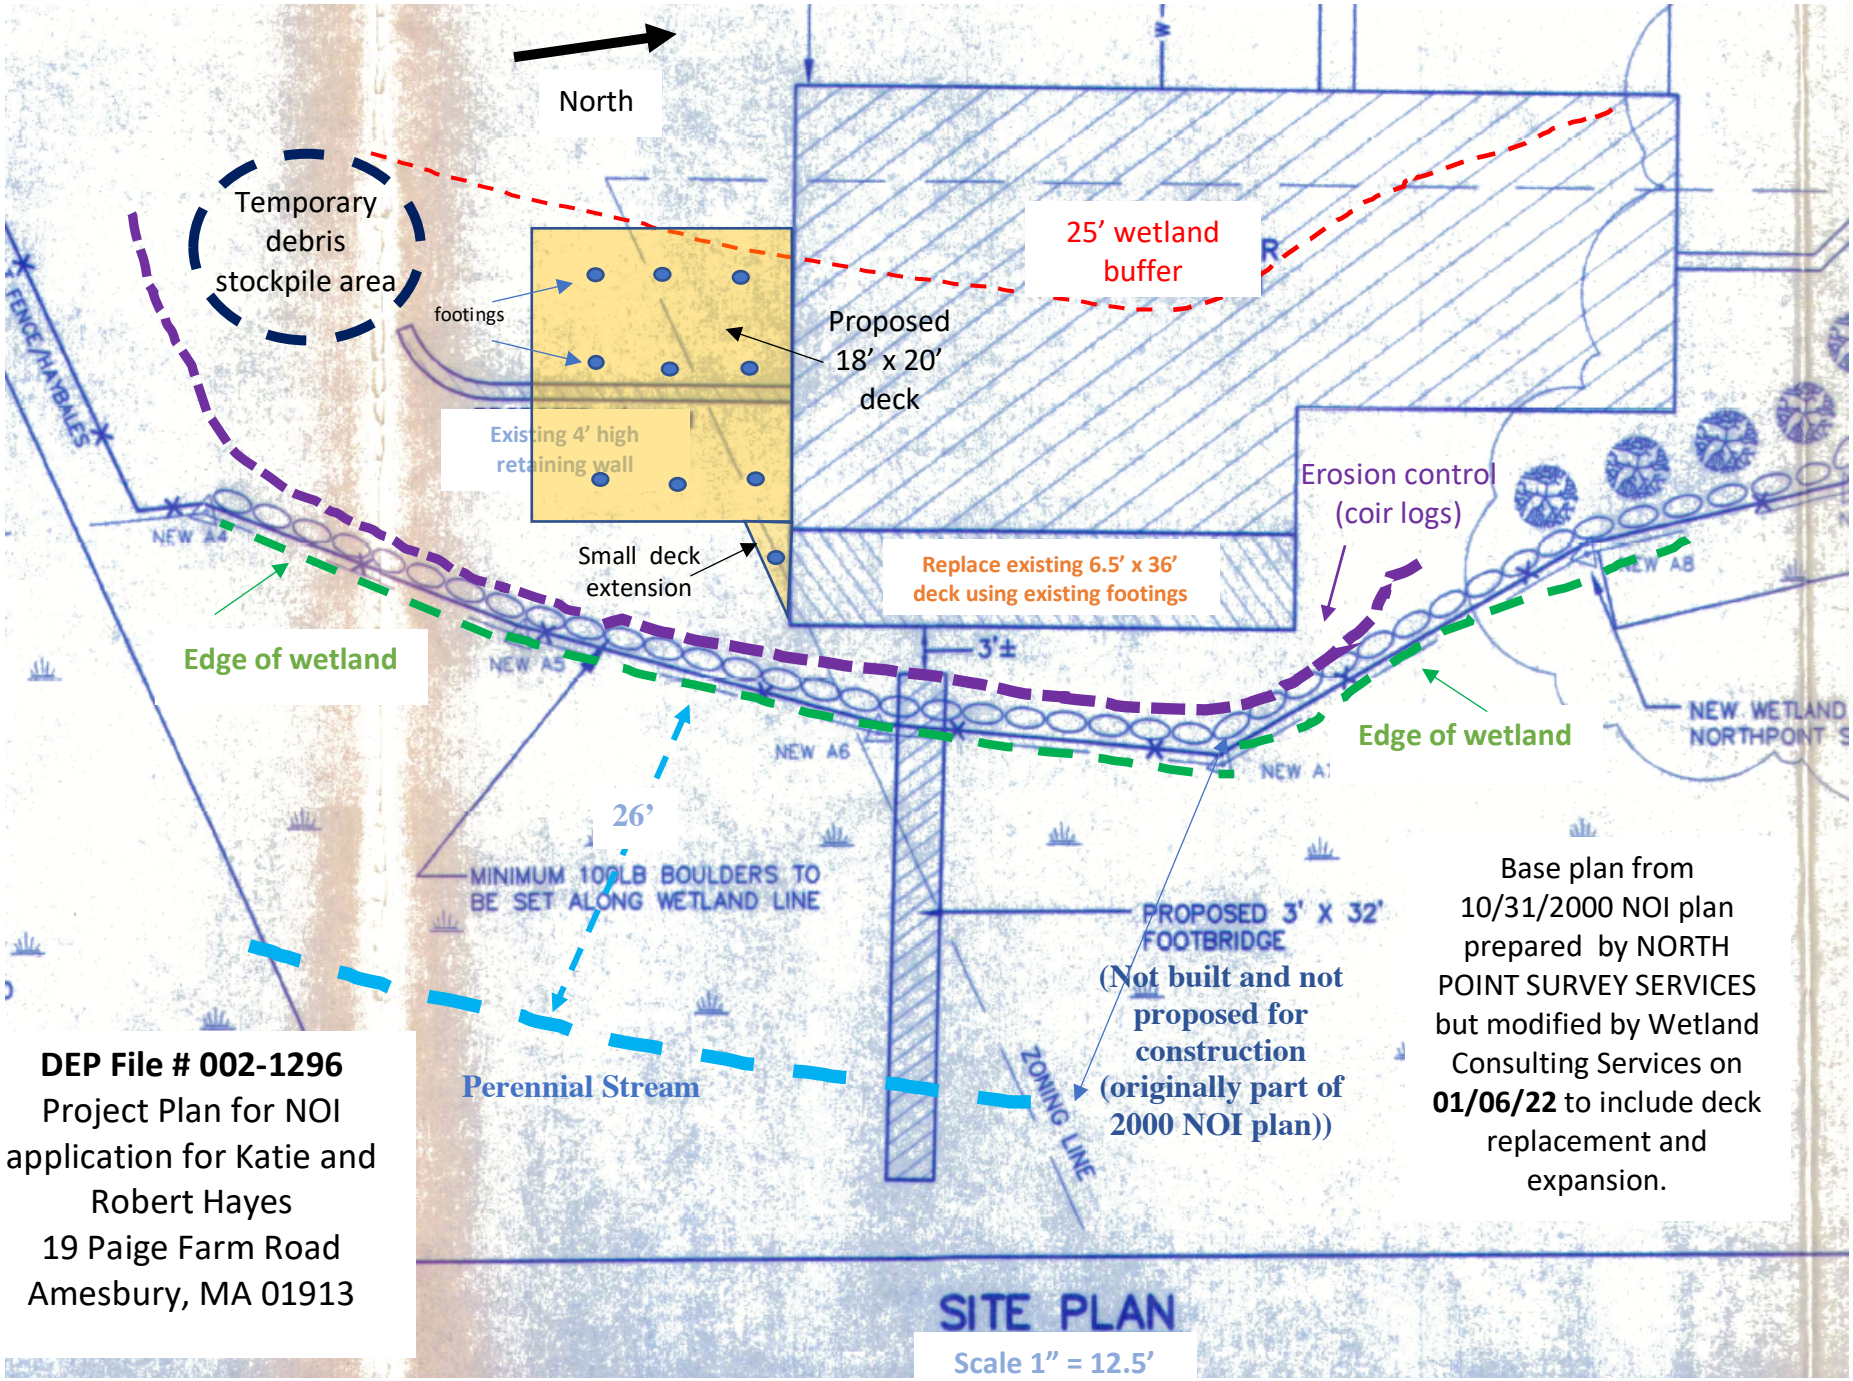

DEP File # 002-1296
Project Plan for NOI application for Katie and Robert Hayes
19 Paige Farm Road
Amesbury, MA 01913

Base plan from 10/31/2000 NOI plan prepared by NORTH POINT SURVEY SERVICES but modified by Wetland Consulting Services on **01/06/22** to include deck replacement and expansion.