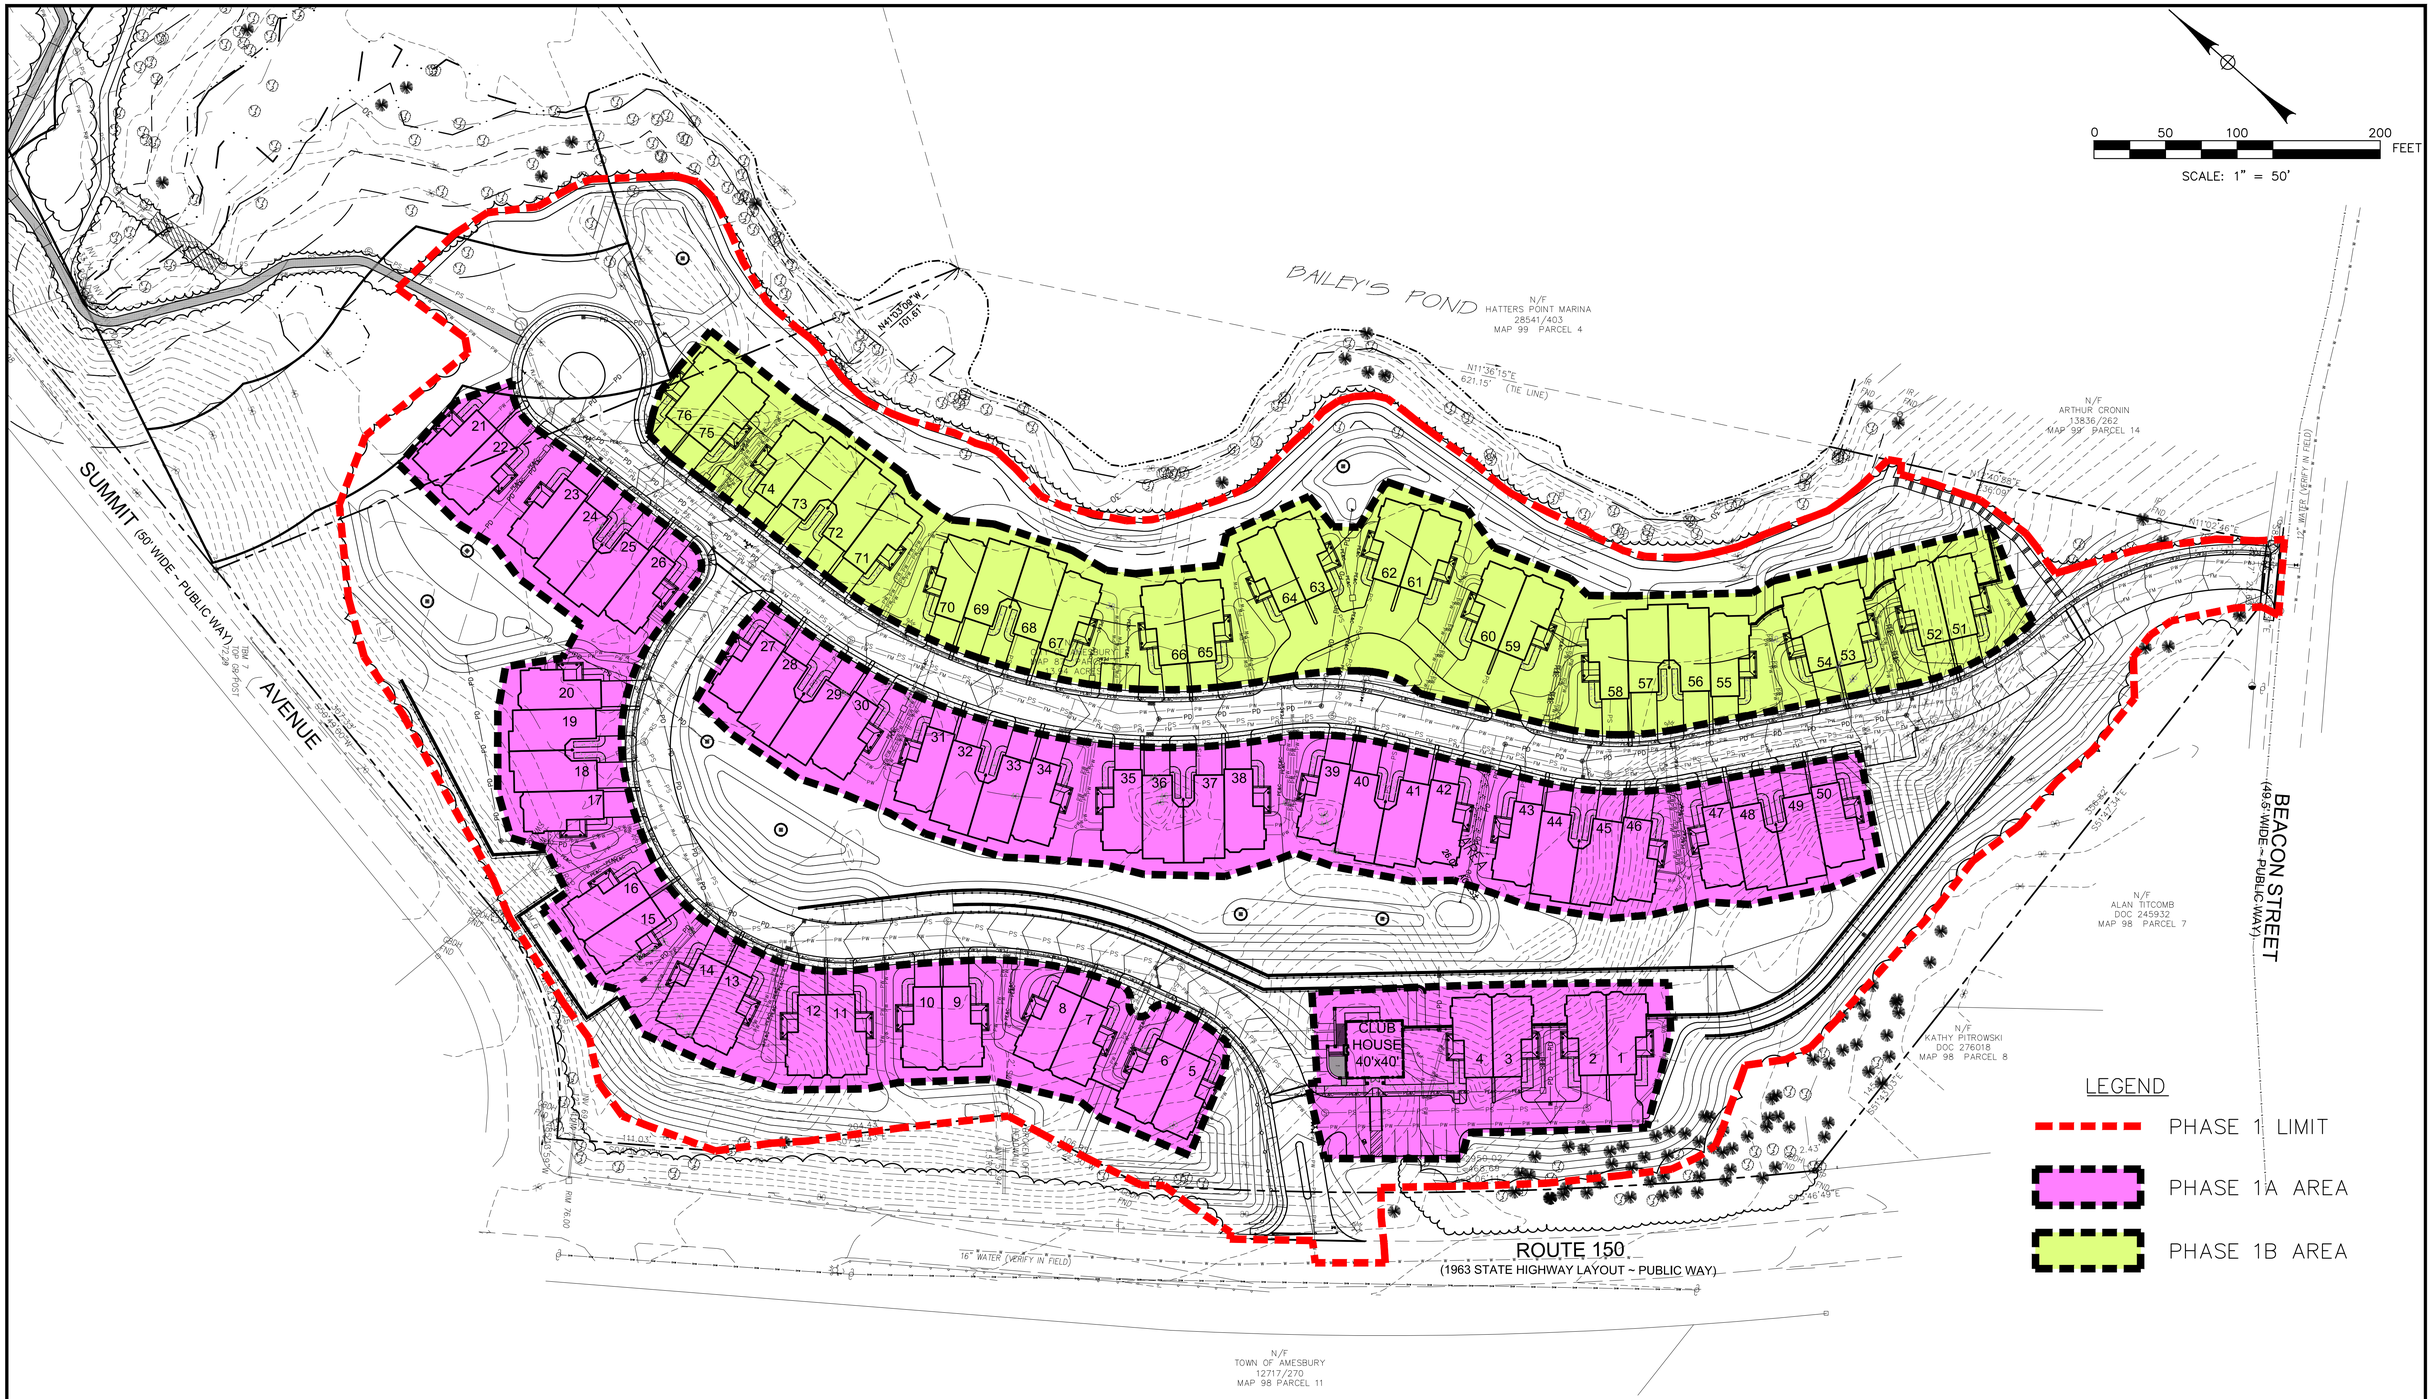

REV	DATE	DESCRIPTION	BY

OCG
Oak Consulting Group
P.O. Box 1123
Newburyport, MA 01950
Ph. 978.312.3120

THE VILLAGE AT BAILEY'S POND

Route 150 and Summit Avenue
Amesbury, Massachusetts

PHASE 1 PLAN
PLAN

SCALE: AS NOTED	DESIGN: SPM	SHEET: PH-001
DRAWN: SPM	PROJECT: 12013	
CHECKED: PFA	DATE: 10/4/16	