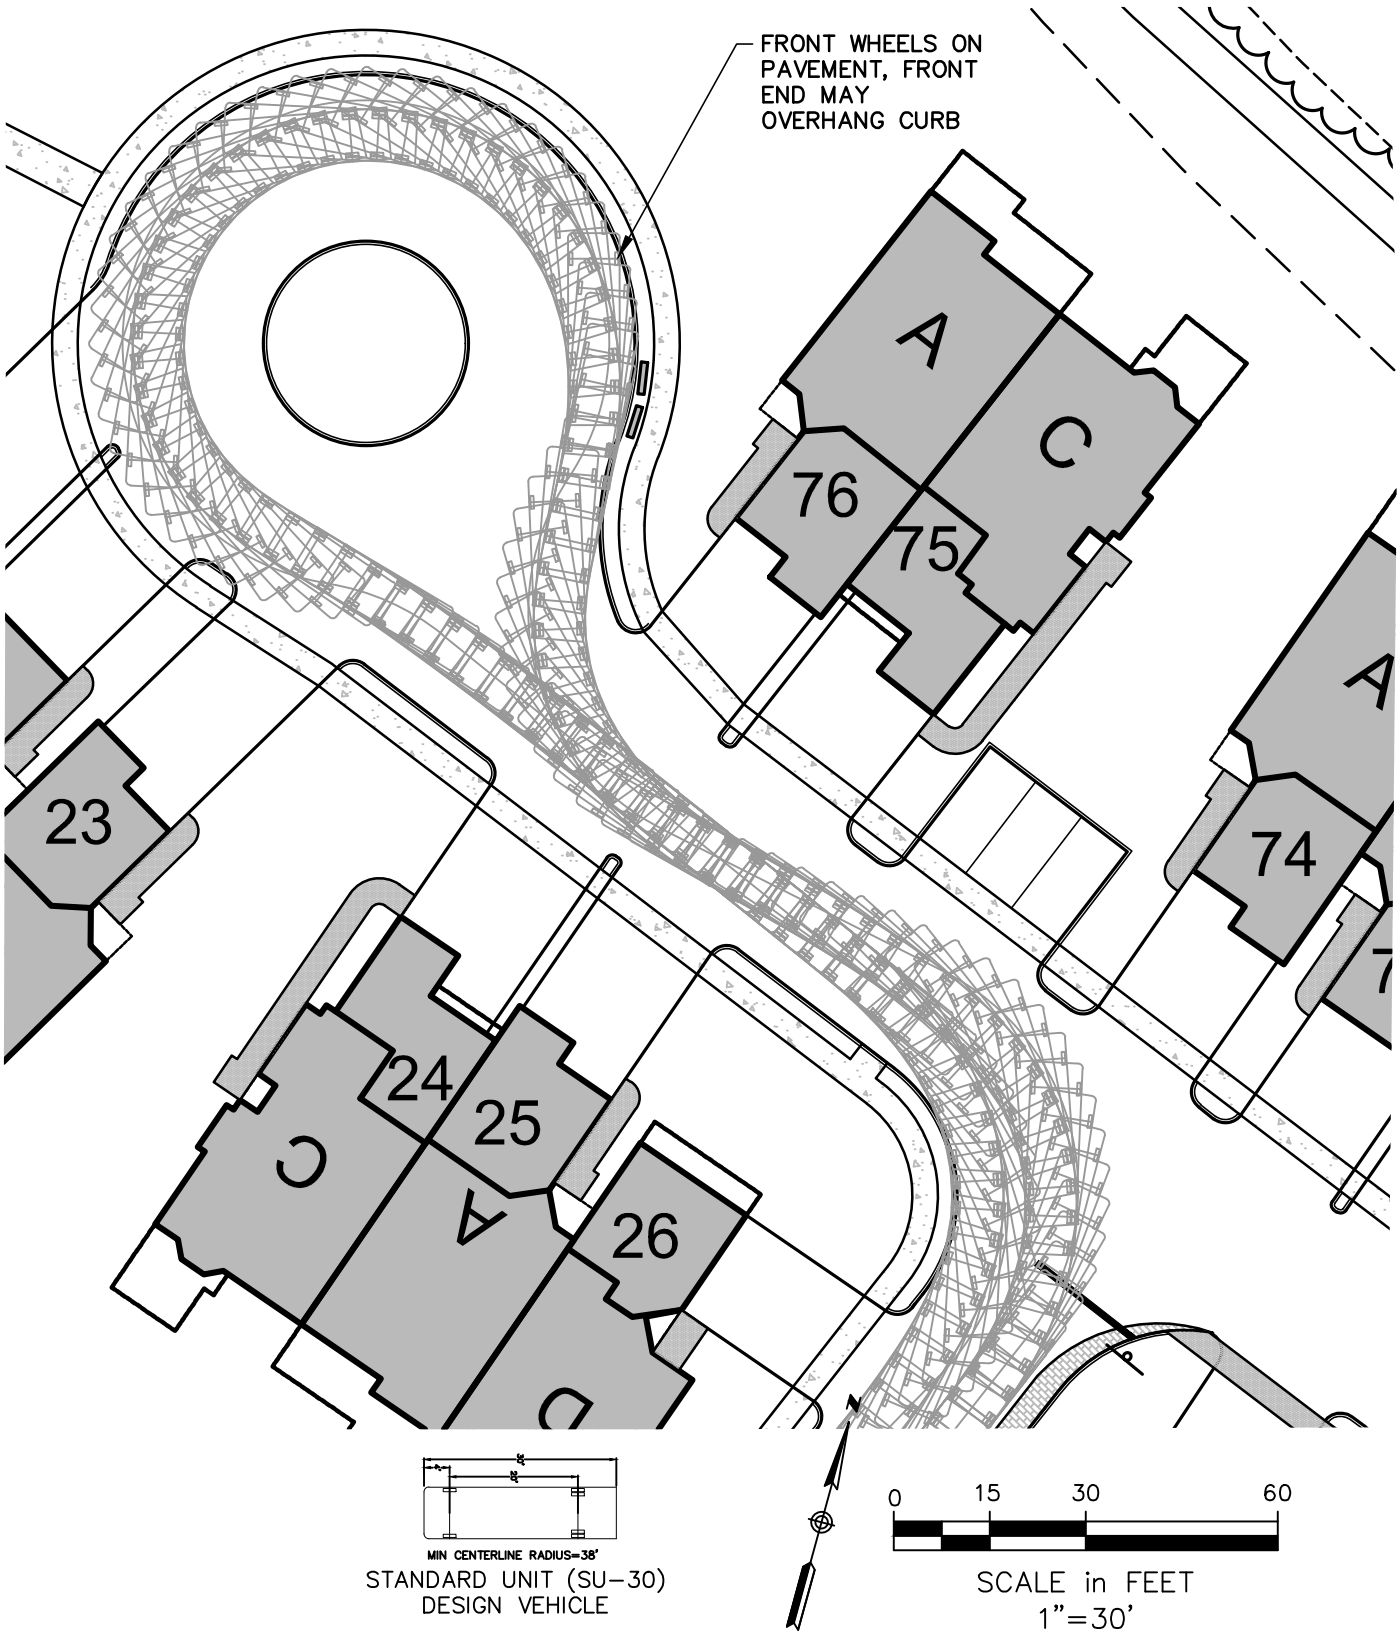

OCG

Oak Consulting Group
P.O. Box 1123
Newburyport, MA 01950
Ph. 978.312.3120

CUL-DE-SAC TURNING DIAGRAM
Phase 1 Area
Village at Bailey's Pond
Route 150
Amesbury, Massachusetts

Date:
January 28, 2016

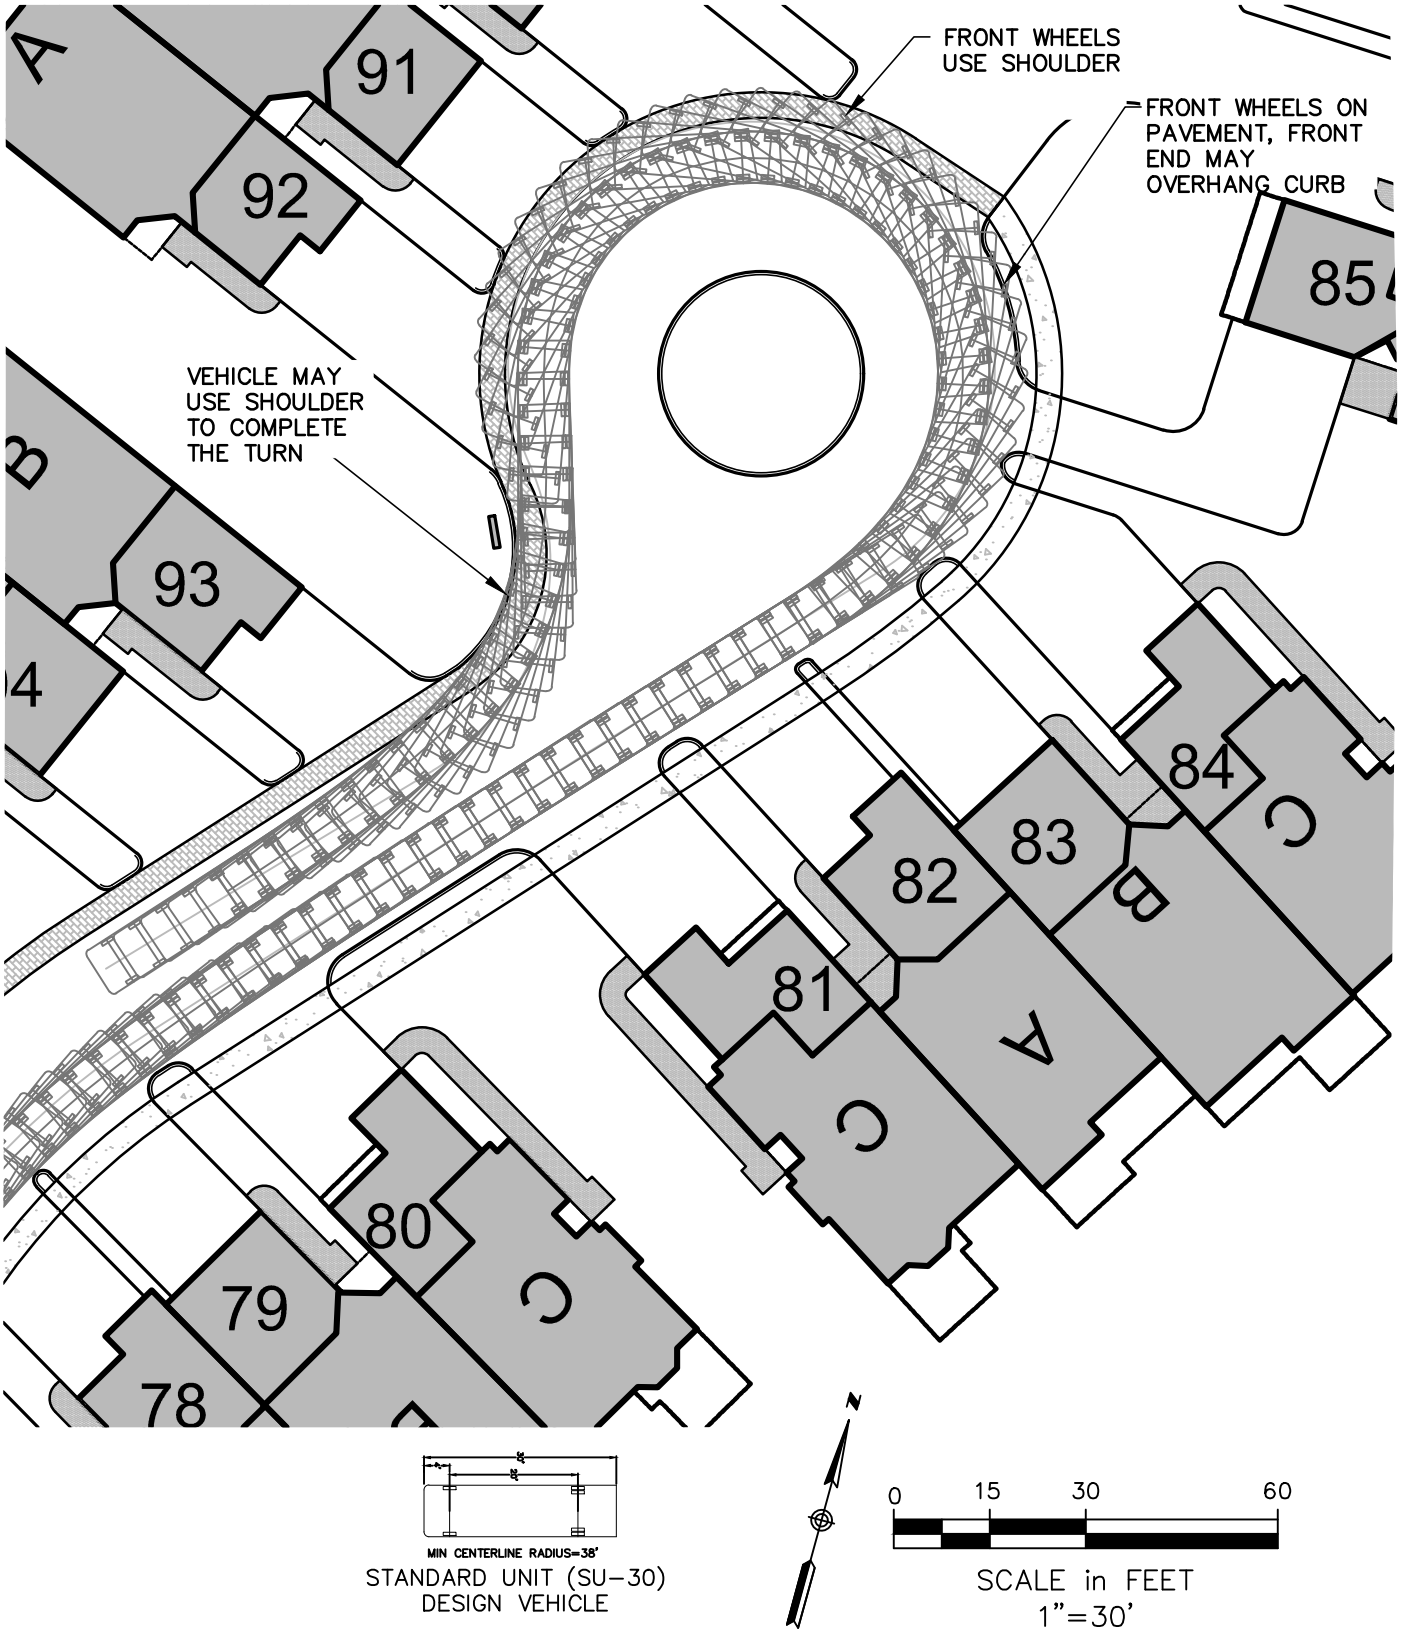

OCG

Oak Consulting Group
P.O. Box 1123
Newburyport, MA 01950
Ph. 978.312.3120

CUL-DE-SAC TURNING DIAGRAM
Phase 2 Area
Village at Bailey's Pond
Summit Ave
Amesbury, Massachusetts

Date:
January 28, 2016