PROOF PLAN FOR CLUSTER RESIDENTIAL/ COMMON ACCESS DRIVEWAY DEFINITIVE SUBDIVISION AT 47.5–57 KIMBALL ROAD IN AMESBURY, MASSACHUSETTS

PREPARED FOR: BC REALTY TRUST
64 SCHOOL STREET
MERRIMAC, MASSACHUSETTS

ENGINEER:
ATLANTIC ENGINEERING & SURVEY CONSULTANTS INC.
97 TENNEY STREET – – GEORGETOWN, MA 01833
PHONE: 978–352–7870 FAX: 978–352–9940

DRAWING FILE: \SEQ92\2KIMBALL–2014–CRSP–BYRIGHT

JOB NO. A1103–04 DATE: JAN. 20, 2015

40 0 40 80 Scale: 1"= 40'

SHEET 2 OF 2

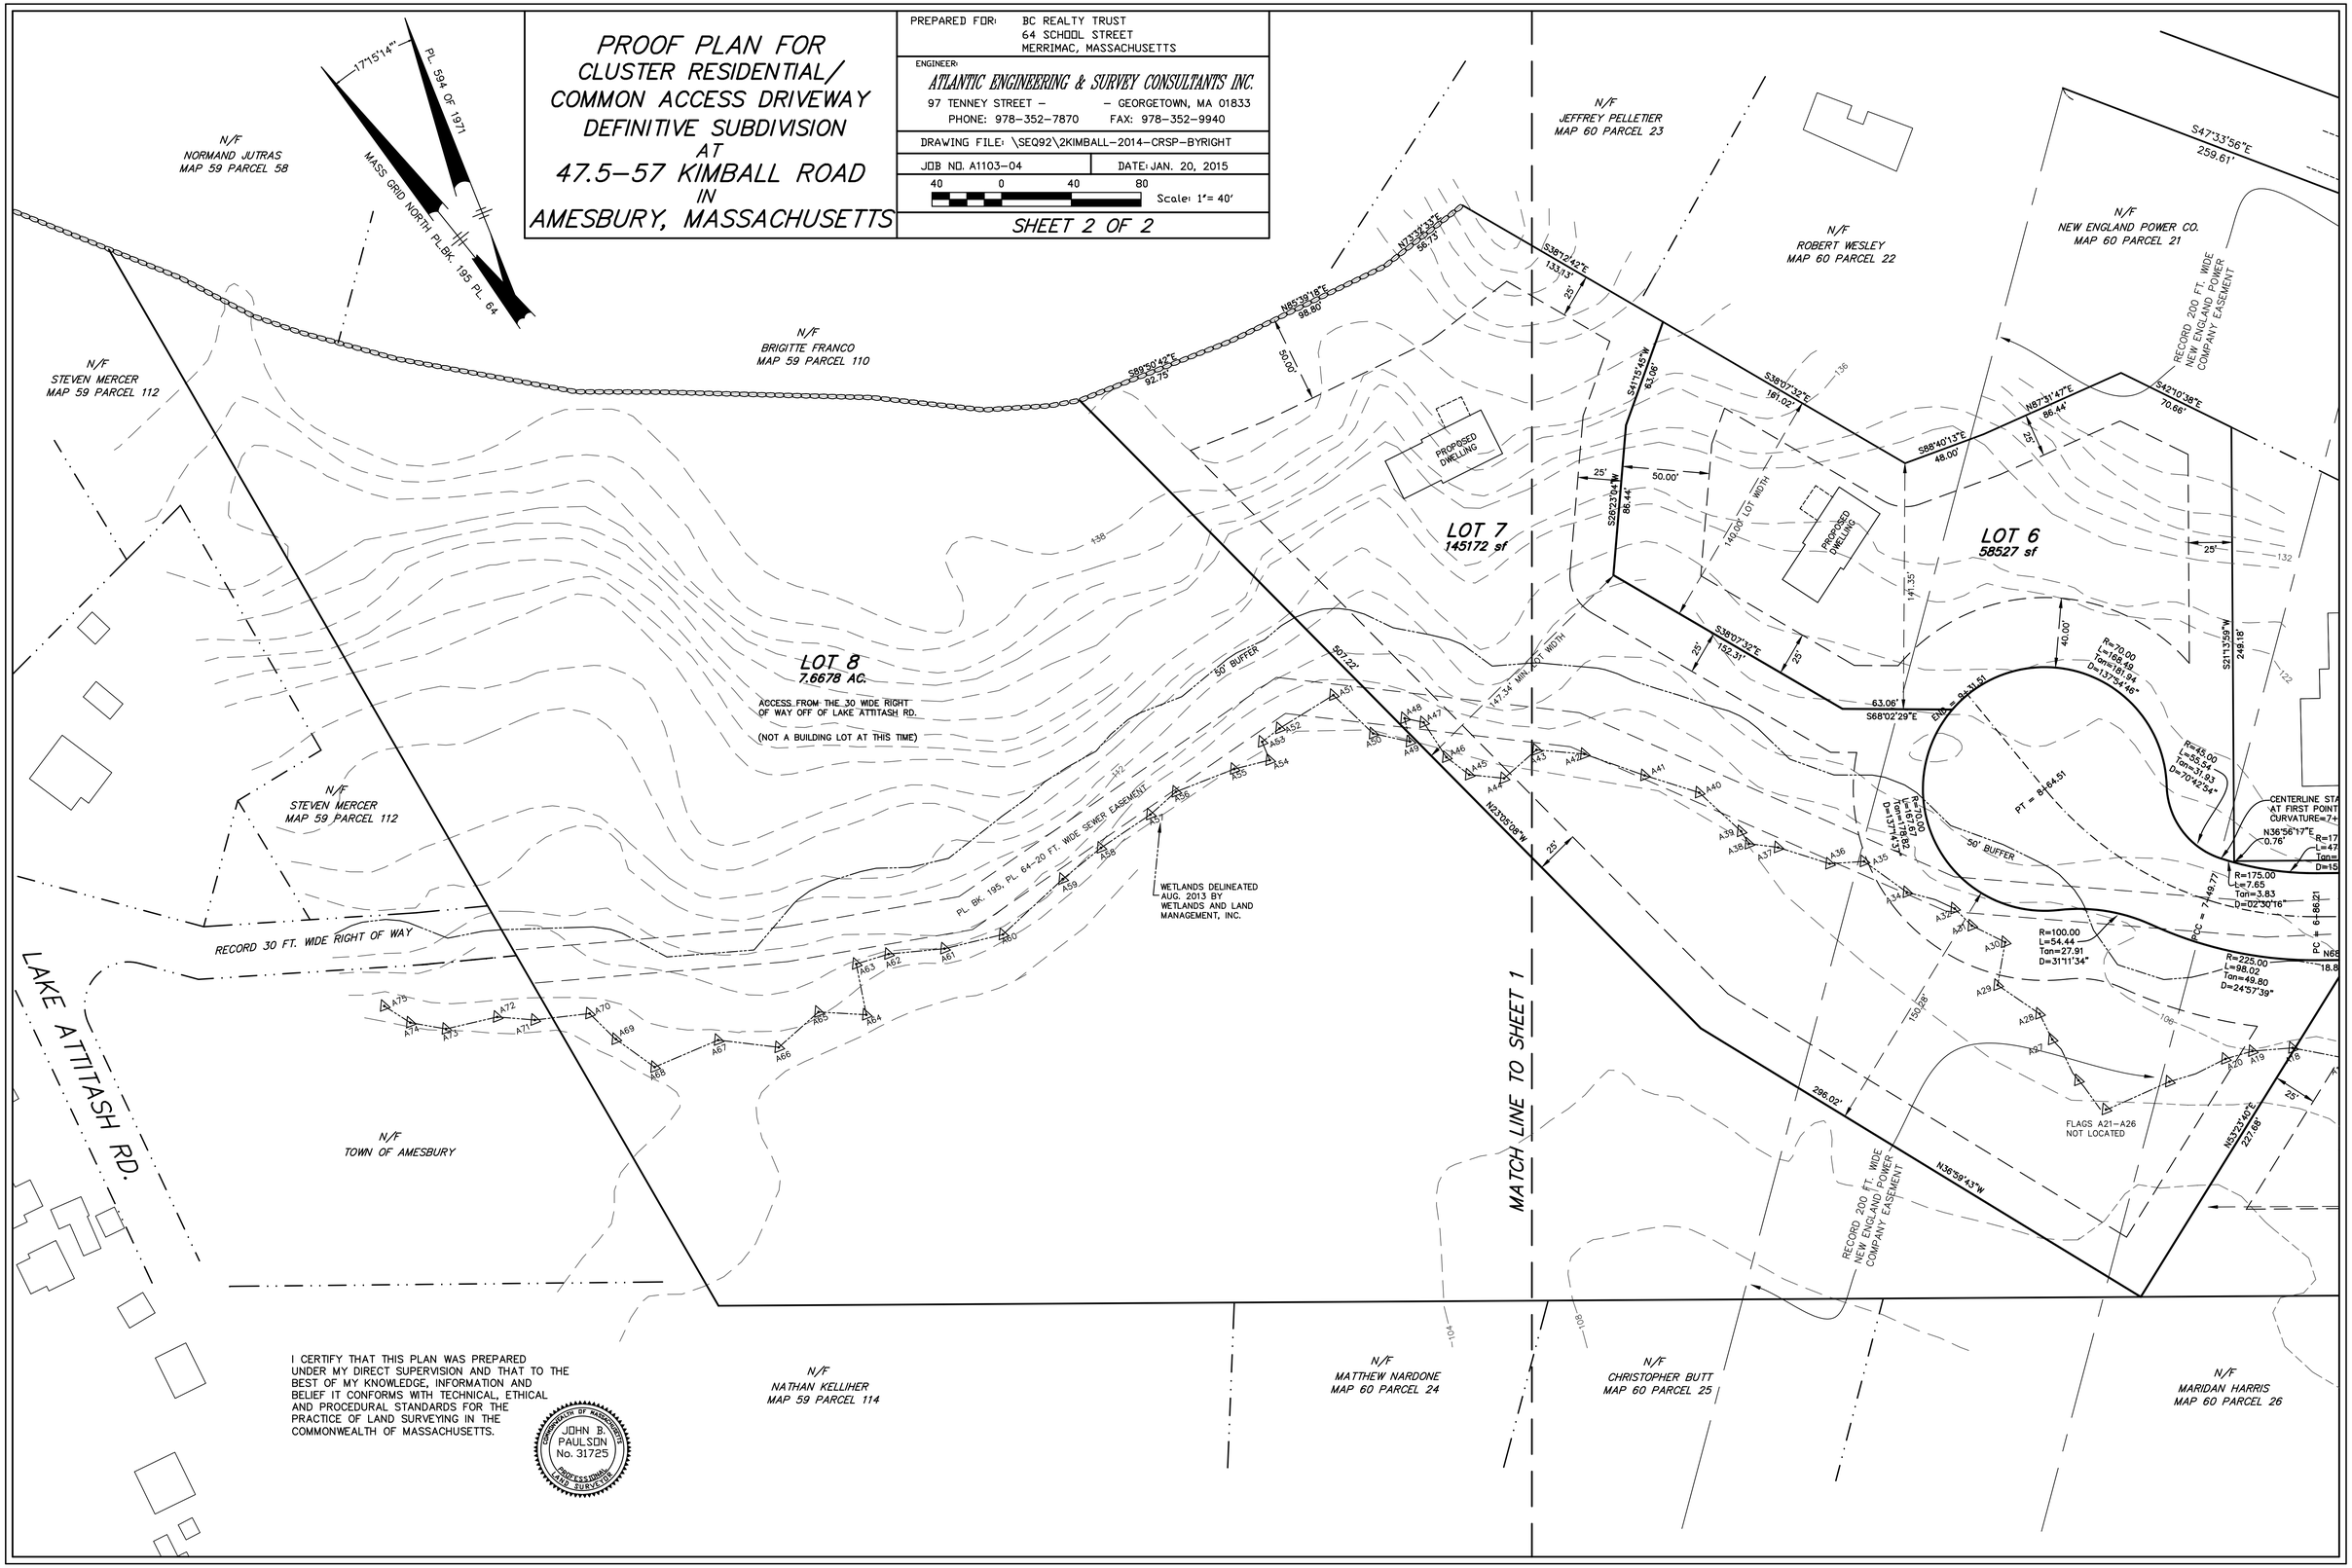

I CERTIFY THAT THIS PLAN WAS PREPARED UNDER MY DIRECT SUPERVISION AND THAT TO THE BEST OF MY KNOWLEDGE, INFORMATION AND BELIEF IT CONFORMS WITH TECHNICAL, ETHICAL AND PROCEDURAL STANDARDS FOR THE PRACTICE OF LAND SURVEYING IN THE COMMONWEALTH OF MASSACHUSETTS.

COMMONWEALTH OF MASSACHUSETTS
JOHN B. PAULSON
No. 31725
PROFESSIONAL LAND SURVEYOR