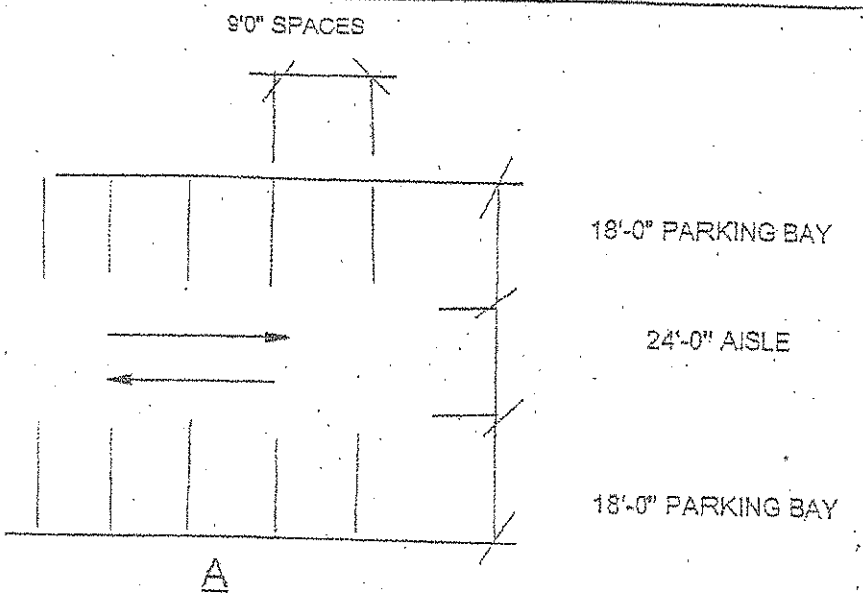
9'0" SPACES
18'-0" PARKING BAY
24'-0" AISLE
18'-0" PARKING BAY
A

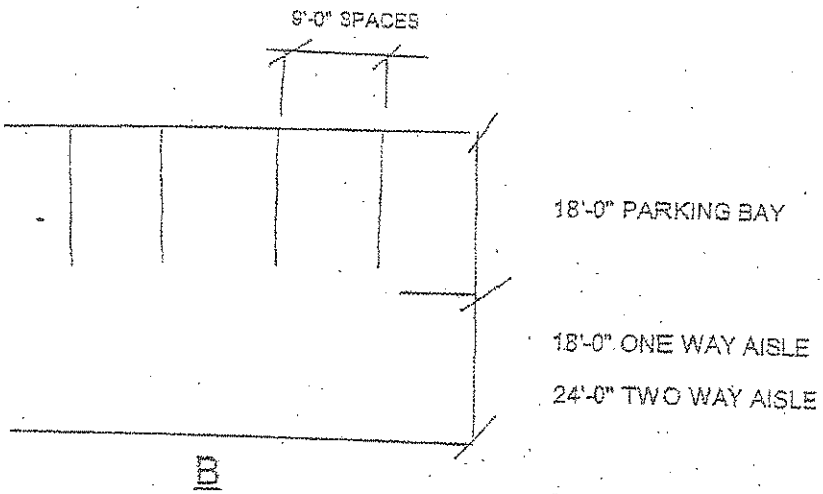
9'-0" SPACES
18'-0" PARKING BAY
18'-0" ONE WAY AISLE
24'-0" TWO WAY AISLE
B

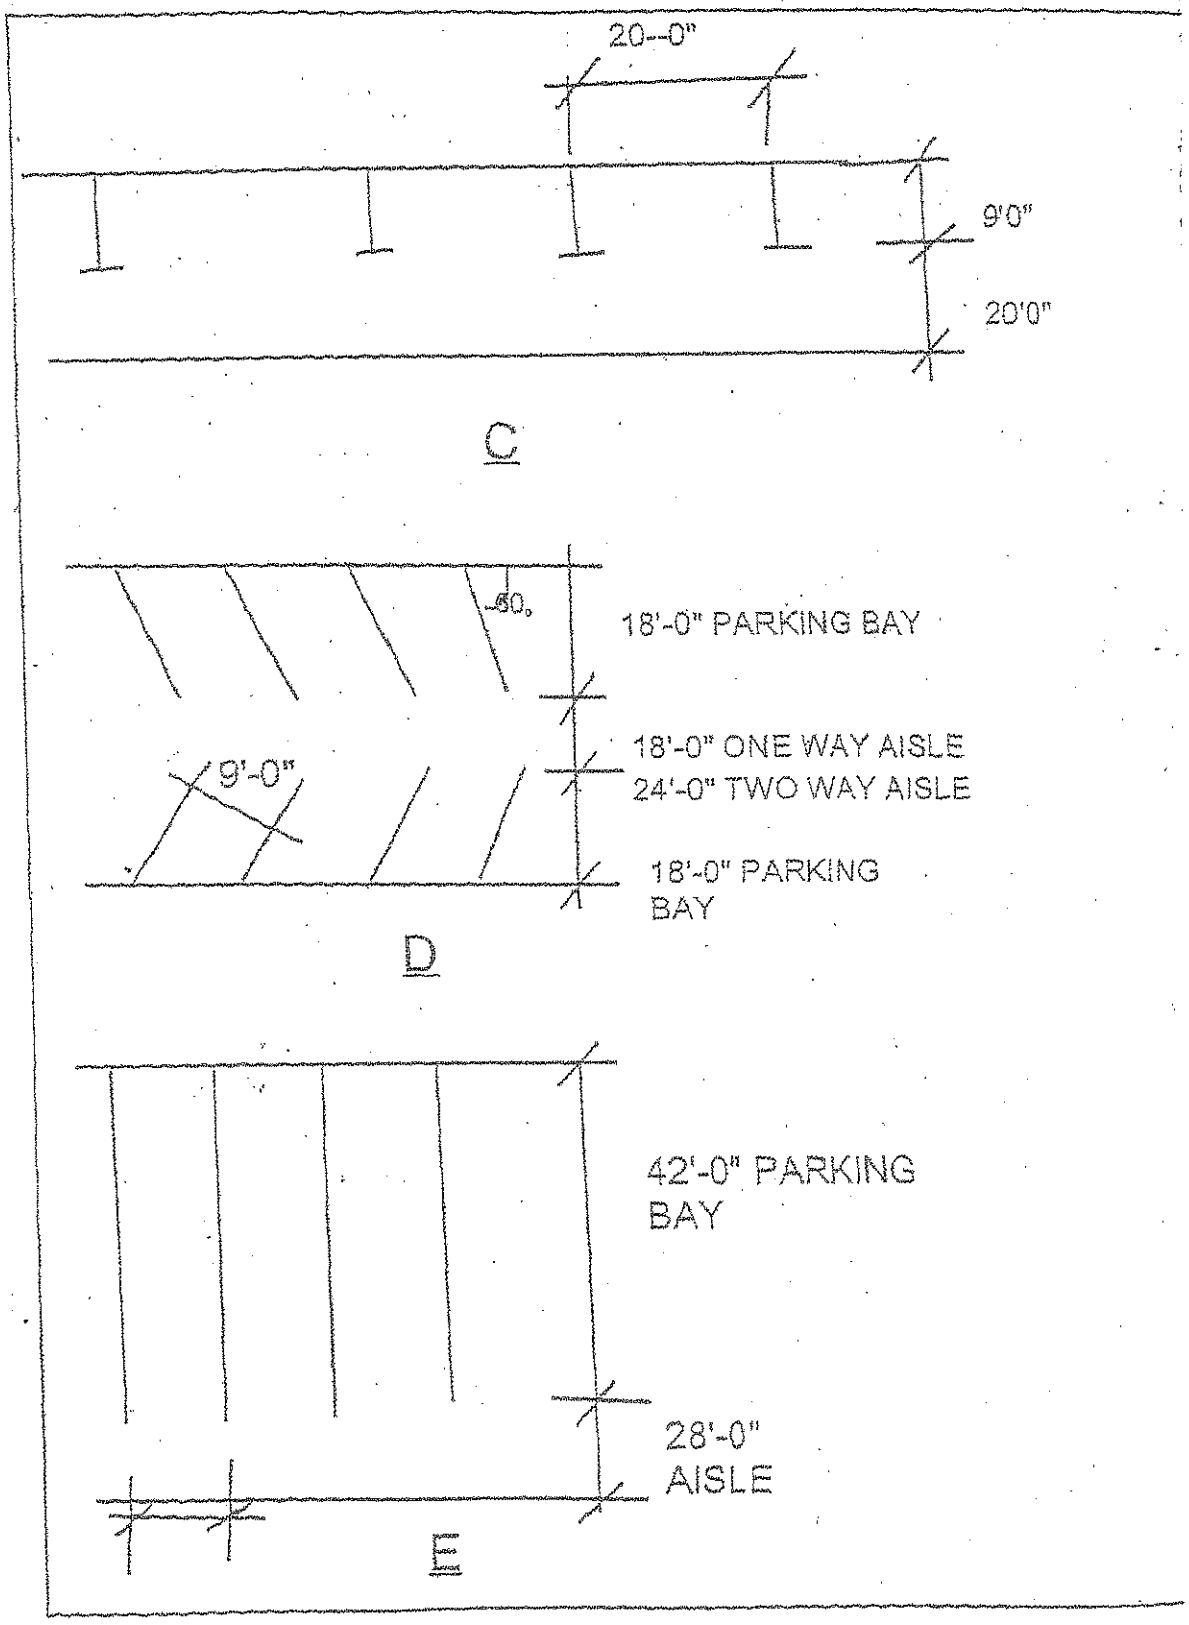

Amesbury Zoning Bylaw 2011 Parking Plan C/D/E