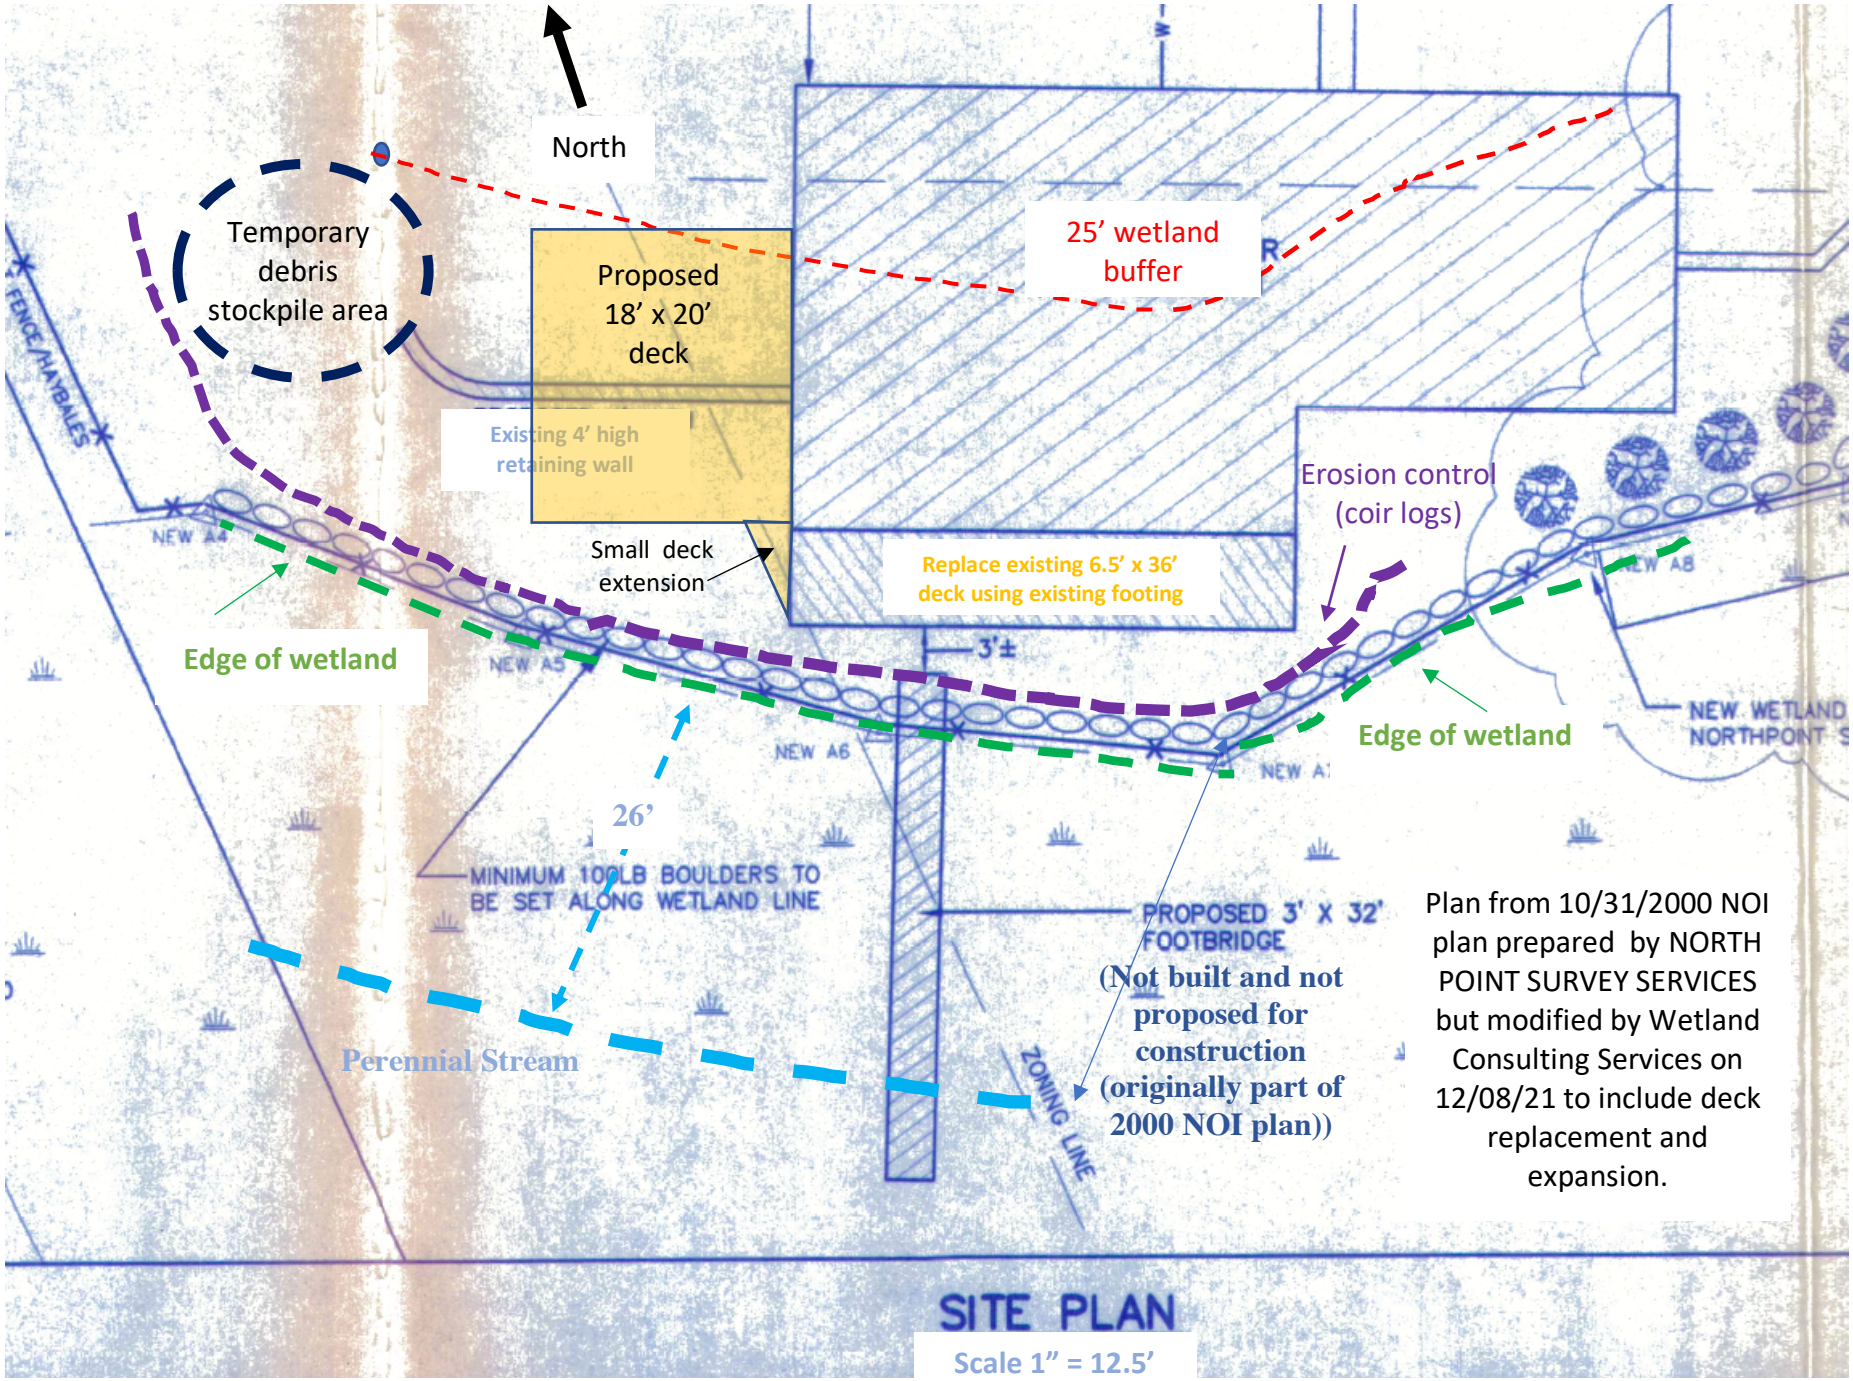

Plan from 10/31/2000 NOI plan prepared by NORTH POINT SURVEY SERVICES but modified by Wetland Consulting Services on 12/08/21 to include deck replacement and expansion.